


PA-SHT REV. 6

EXISTING BUILDING GROUND BUS

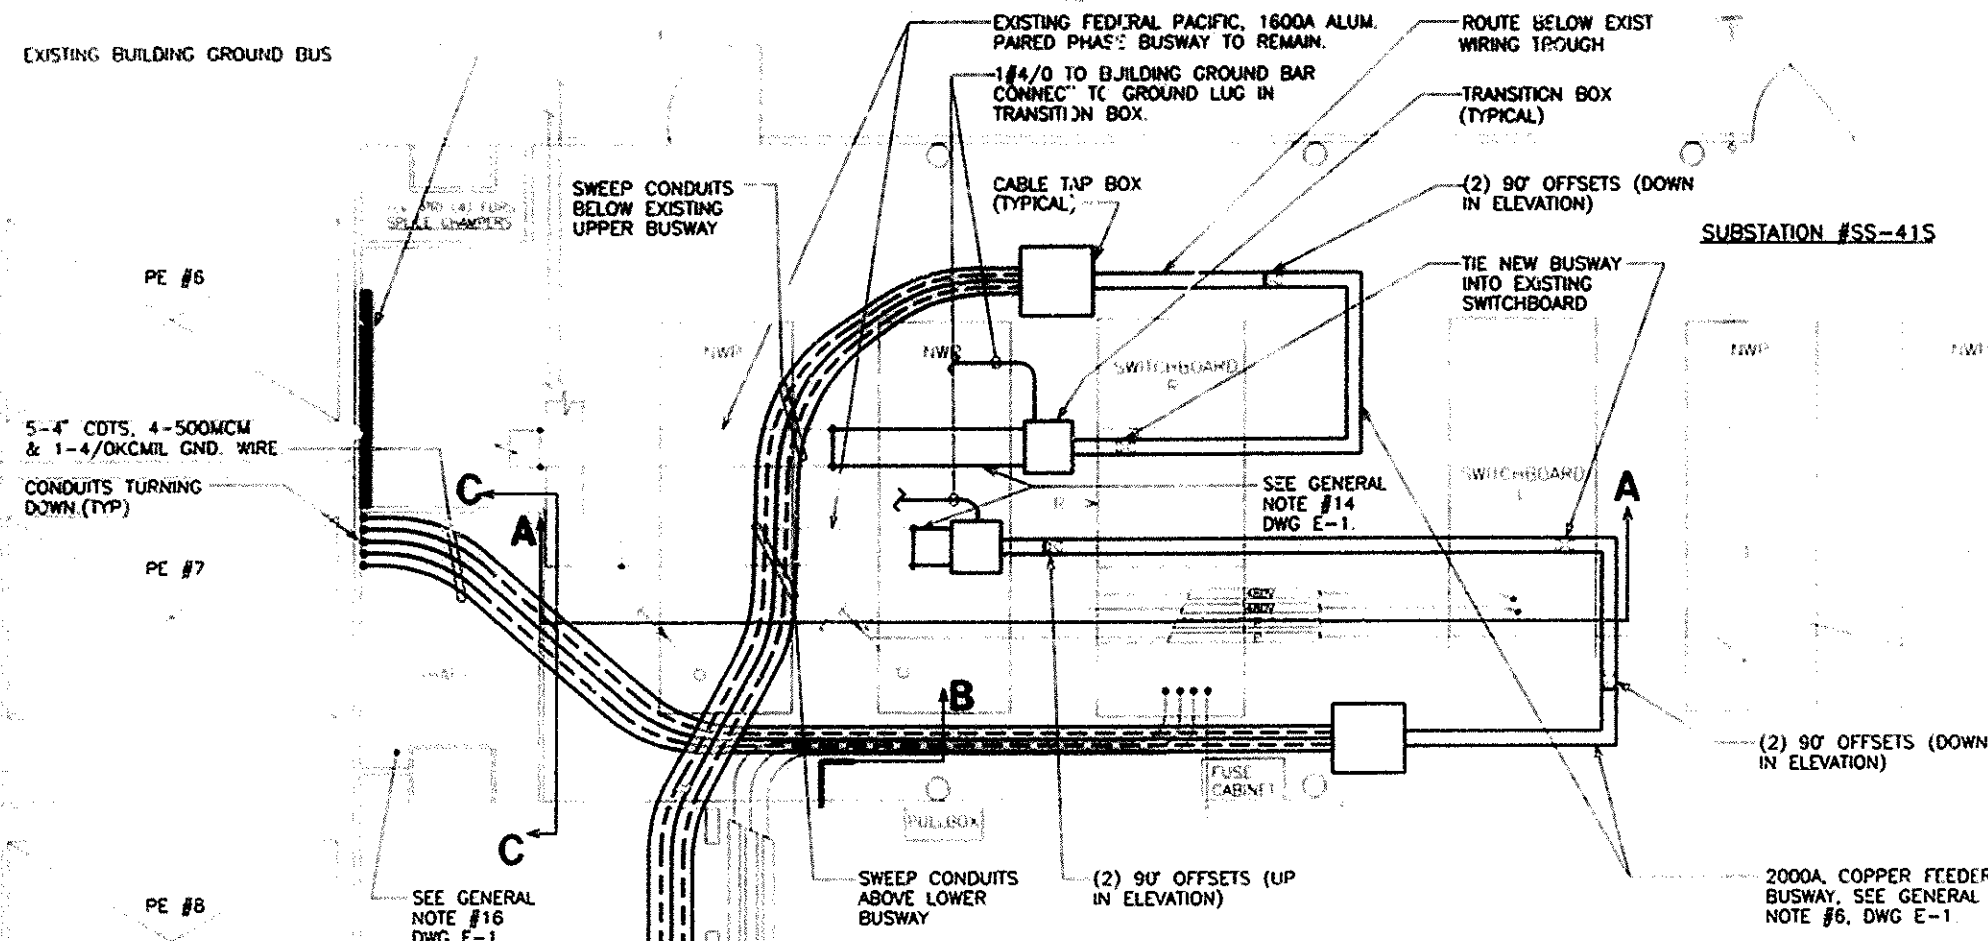


PARTIAL PLAN 41st. FLOOR SOUTH


SECTION A-A

NOTES:

1. SEE DRAWING E-1 FOR BUSWAY SCHEDULE & GENERAL NOTES.
2. TRANSFORMERS & SWITCHBOARDS WILL BE LIVE DURING INSTALLATION.

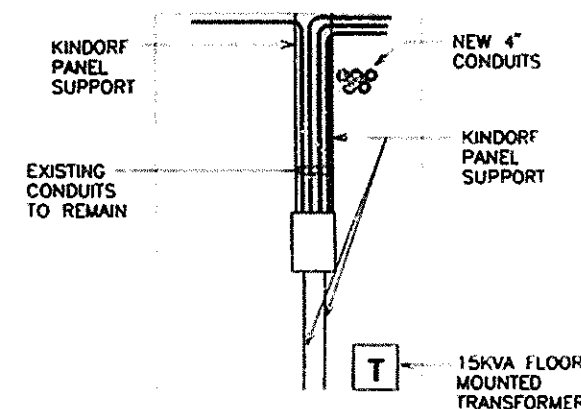

SECTION C-C

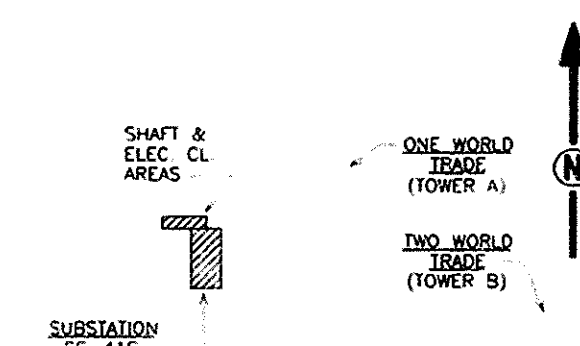

WORK AREA KEY PLAN

SECTION B-B

Sheet 24 of 41

THE PORT AUTHORITY OF NY & NJ

James J. Zuck
Engineering Program Manager

EDWARDS AND ZUCK, P.C.
CONSULTING ENGINEERS
330 West 42nd Street, New York, NY 10036
212-736-3400
© 1992 Edwards and Zuck, P.C.



No.	Date	Revision	Approved
3/15/01		Drawings of Record	

Engineering Department
Design Division

The World Trade Center
Electrical/HVAC
Upgrade Program

Title
LOW VOLTAGE DISTRIBUTION

ONE WTC
ELECTRICAL
41ST FLOOR

SOUTH SIDE
BUS & RISER CABLE LAYOUT
(SUBSTATION SS-41S)

This drawing subject to conditions in contract. All inventions, ideas, designs and methods herein are reserved to Port Authority and may not be used without its written consent.

CU/CADD	MW/CADD	EJE
Designed by	Drawn by	Checked by
Date 10/4/93	Scale 1"=10'	
Contract Number	Drawing Number	
WTC-804.041	E-7	